Farrar Green Home

www.FarrarGreenHome.org

SS 1.1 Erosion Controls During Construction

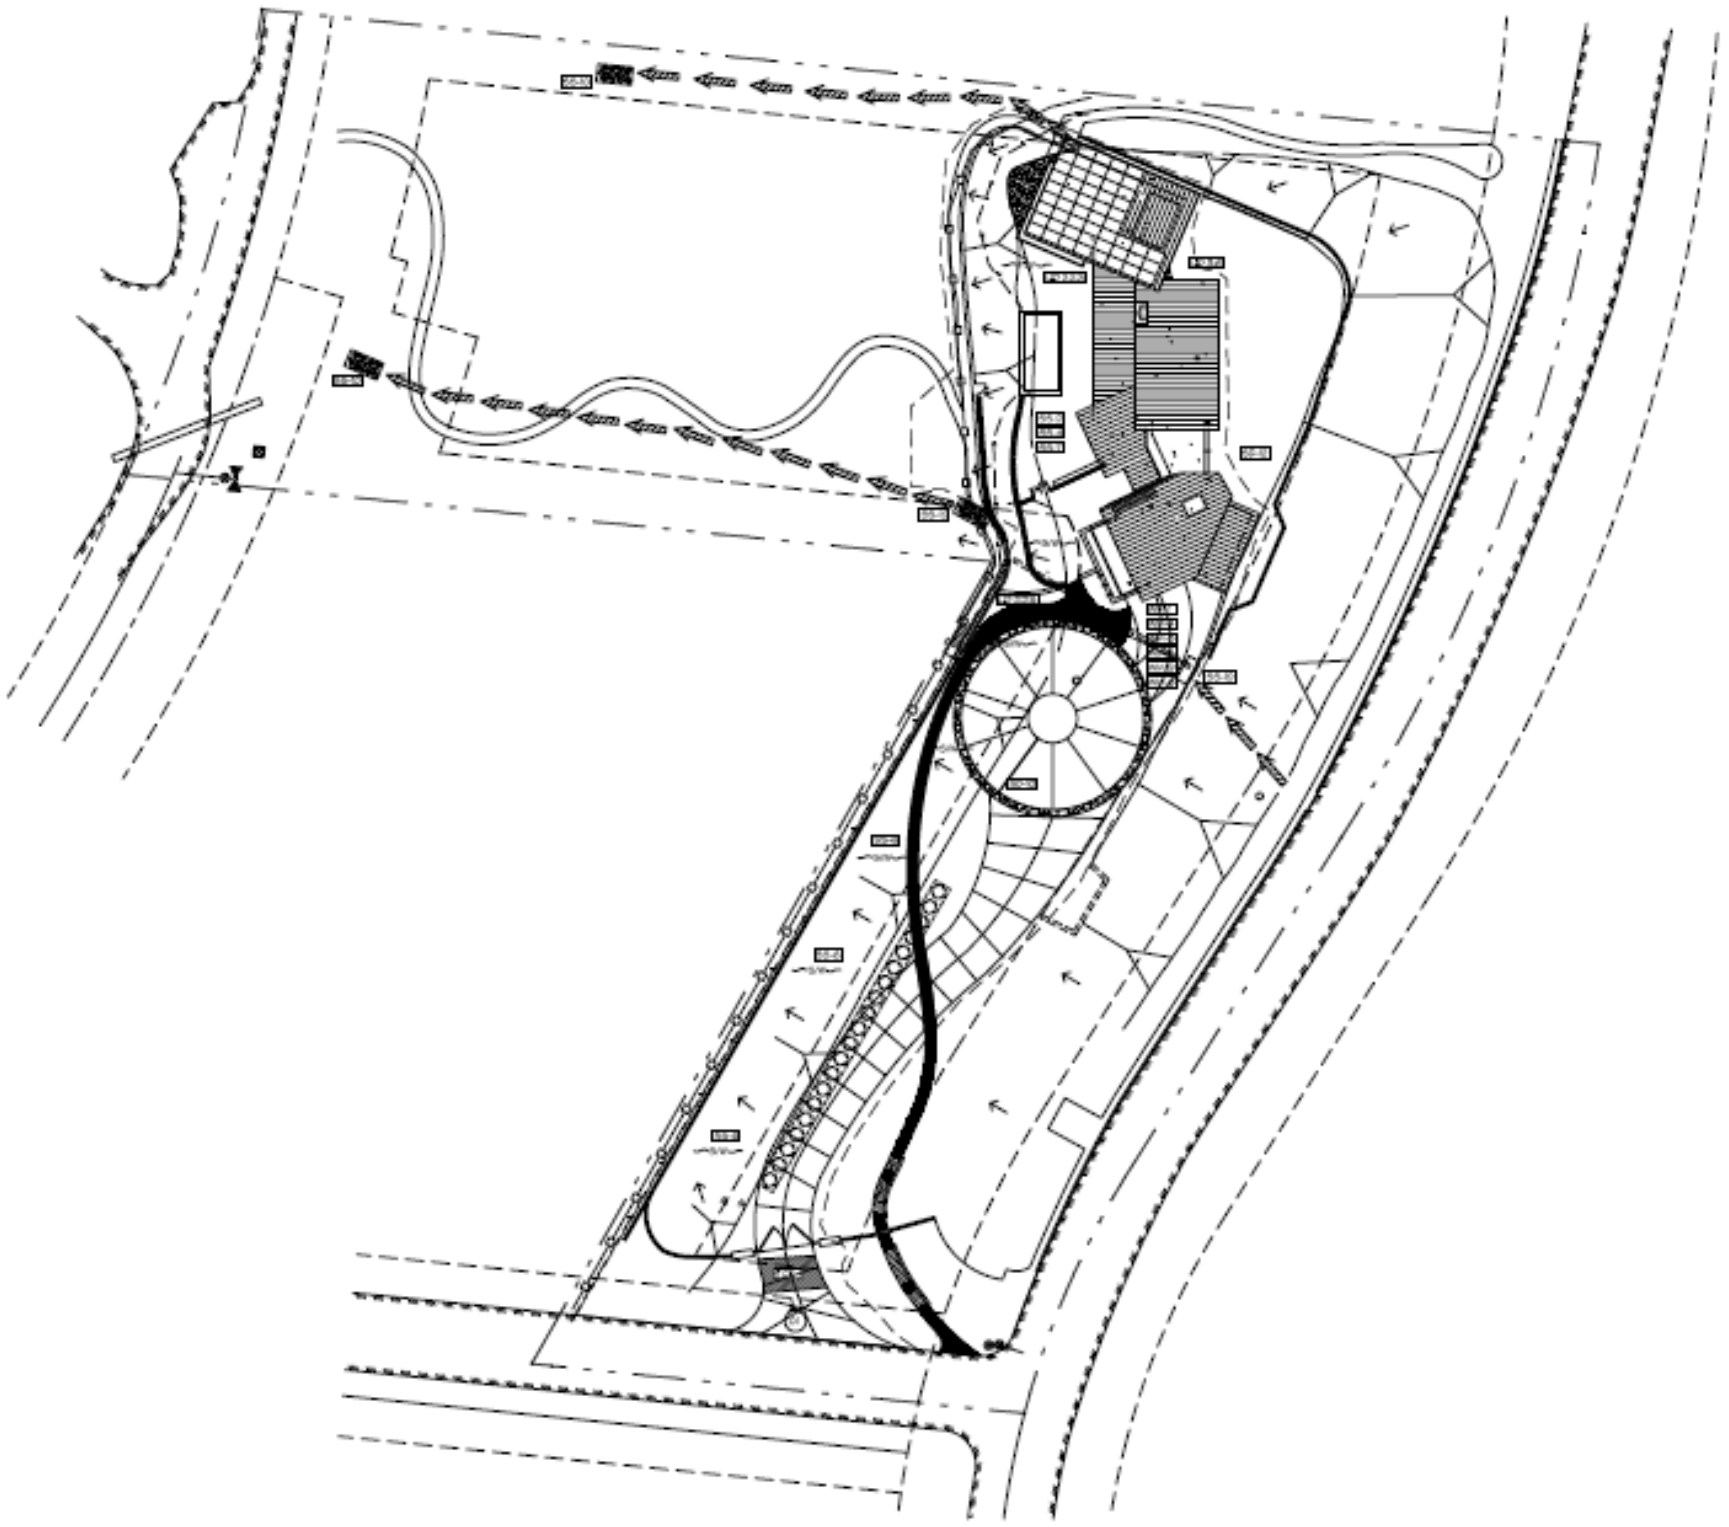

BMP PLAN

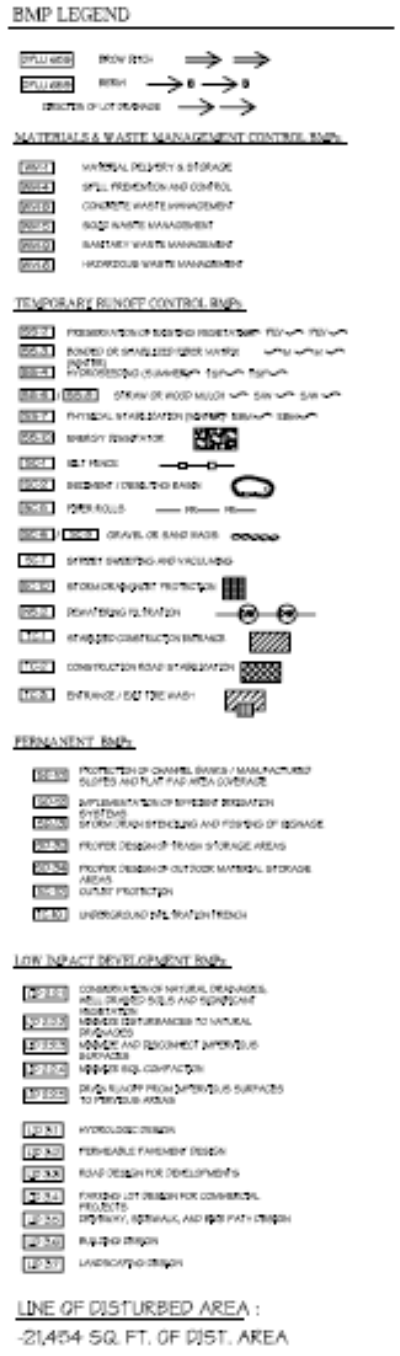

LINE OF DISTURBED AREA :

-21,454 SQ. FT. OF DIST. AREA